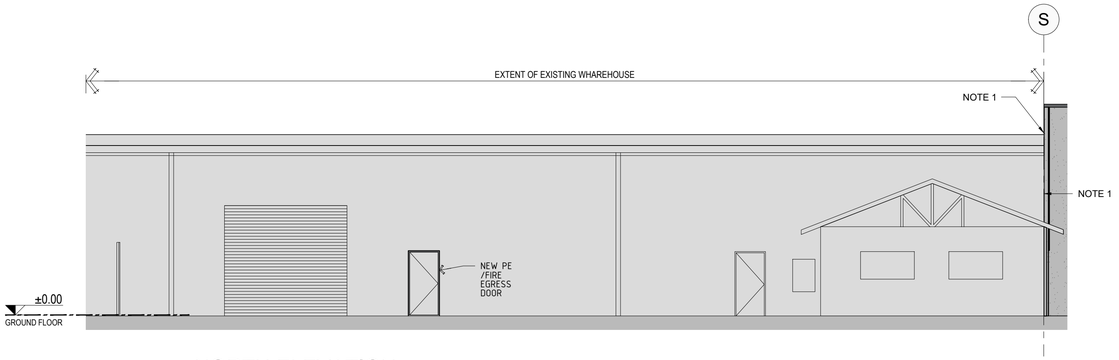

NORTH ELEVATION
SCALE 1:100

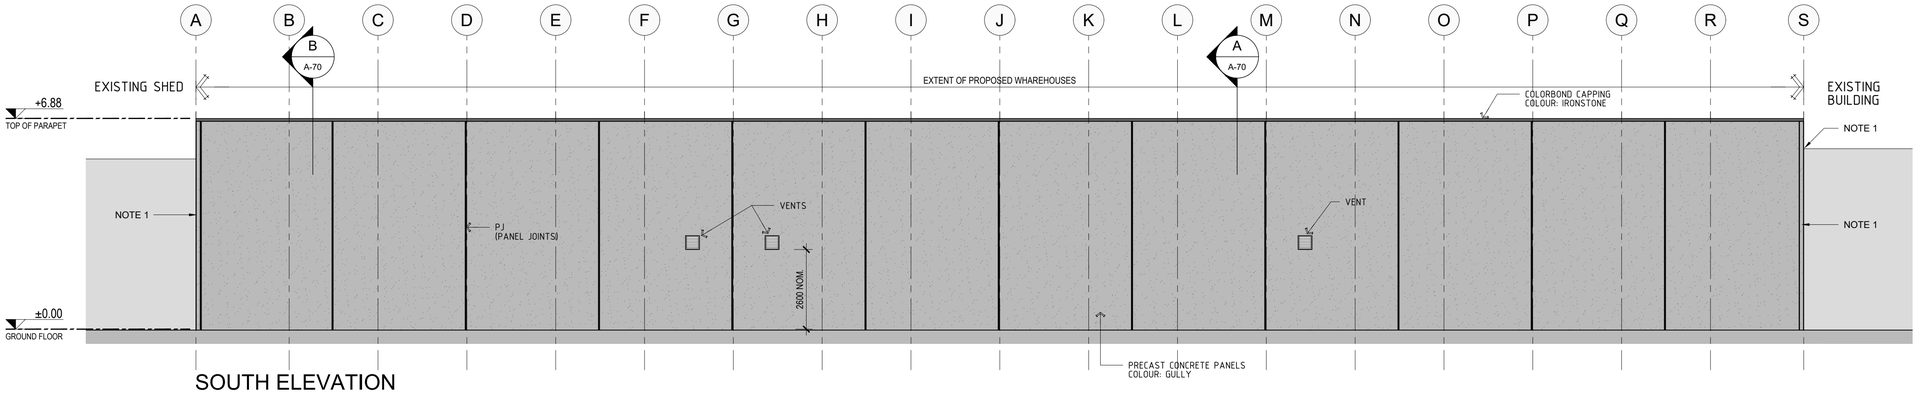

SOUTH ELEVATION
SCALE 1:100

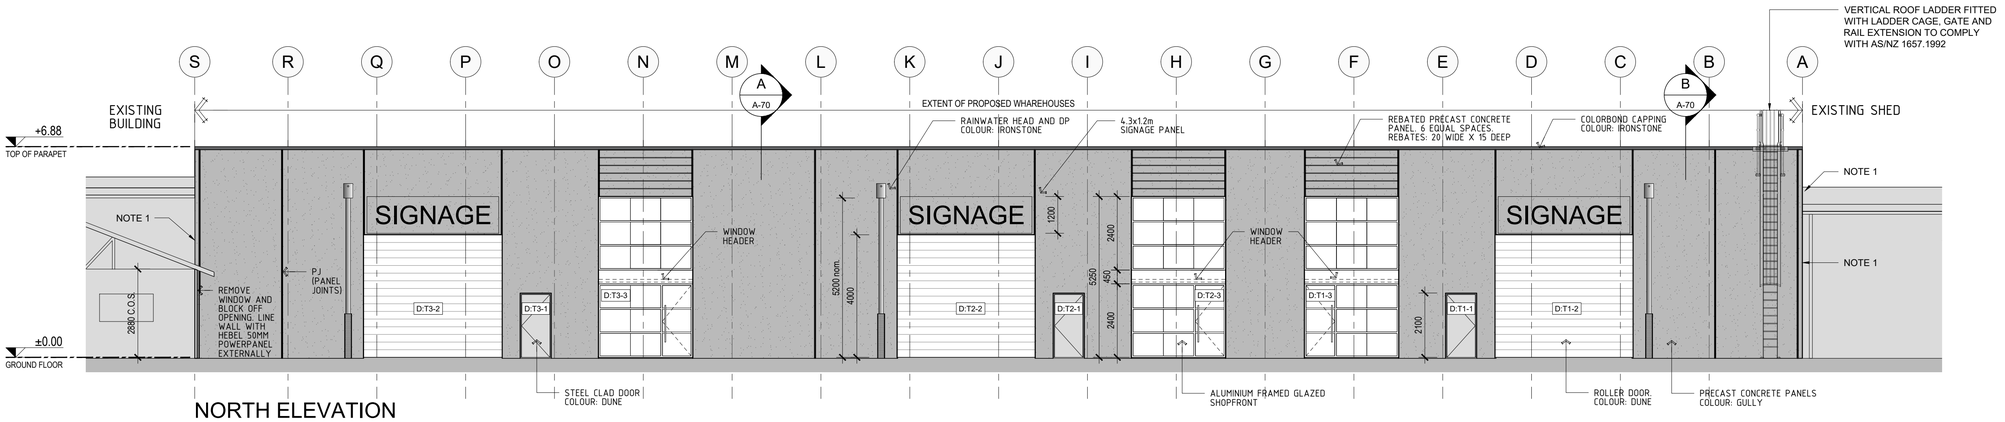

NORTH ELEVATION
SCALE 1:100

0 1 2 3 4 5 6 7 8 9 10m
GRAPHIC SCALE 1:100 on A1 paper

Revision:

Date	Rev	Description	By
14-11-2023	1	For CONSTRUCTION	VN

Planner:

TOWN PLANNING ADVISORS
PO Box 9061, Henley Beach, SA 5022

P: (08) 8355 3246
E: info@richardretallack.com.au

Surveyor:

RICHARD RETALLACK
PO Box 154, Daw Park, SA 5041

P: 0488 663 360
E: info@richardretallack.com.au

Traffic Engineer:

PHIL WEAVER AND ASSOCIATES
204 Young Street,
Unley SA 5067

P: (08) 8271 5999
E: mail@philweaver.com.au

Civil, Structural Engineers:

ZAFIRIS ENGINEERS
Unit 7, 467 Fullerton Road,
Highgate SA 5062

P: (08) 8299 9908
E: admin@zafirisengineers.com.au

Client:

THIRTEEN COMMERCIAL
11/1160 Old Port Road, Royal Park SA

P: (08) 8223 1113
E: bianca@thirteencommercial.com.au

evo arc

These designs and drawings are copyright to Evo Arc
© Evolution Hub Pty Ltd

A: 2nd Floor, 93 Rundle Mall
ADELAIDE SA 5000
E: info@evoarc.com.au
P: (08) 8223 1222 ABN: 68161951908

Project Title
WAREHOUSE

86 SOUTH TERRACE
WINGFIELD SA

Drawing Title
ELEVATIONS

Issue
CONSTRUCTION
Plot Date 17 November 2023

Drawing Details:
Drawn: VN
Checked: BS
Scale: AS SHOWN
Size: A1
Date: May 2023
Issue: C
Project No: 2023-112
Phase-Drawing No: A-60
Revision: 1